

# Girl Scouts of the USA

## Edith Macy Great Hall

April 4, 2024



JOHN G. WAITE ASSOCIATES, ARCHITECTS






**NEW YORK STATE CAPITOL**



**BALTIMORE CATHEDRAL**

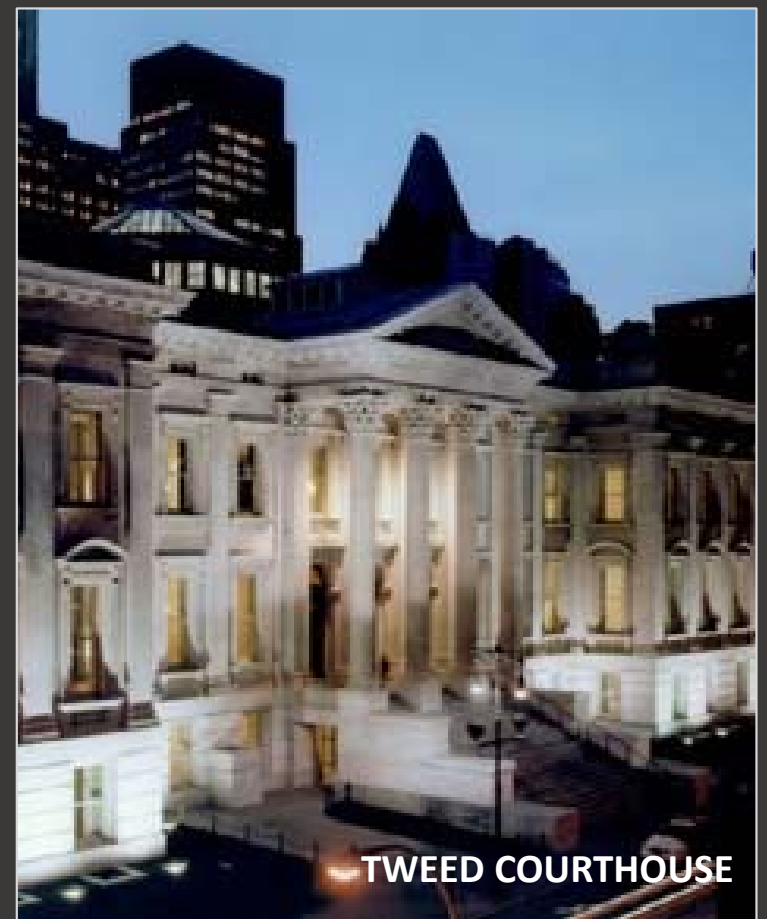


**TWEED COURTHOUSE**































**CINCINNATI UNION TERMINAL**

**JOHN G. WAITE ASSOCIATES, ARCHITECTS**



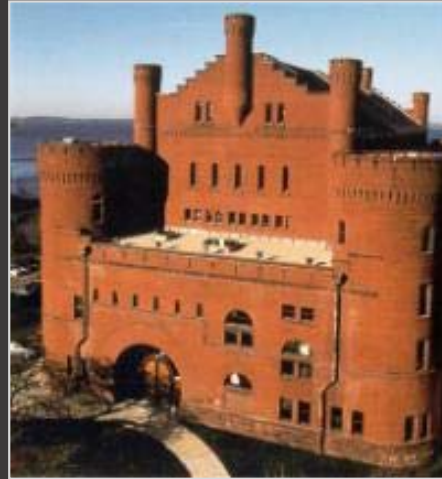



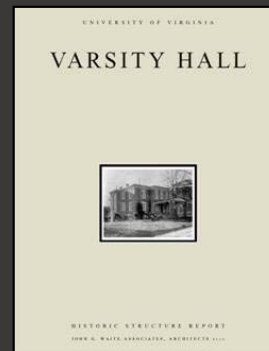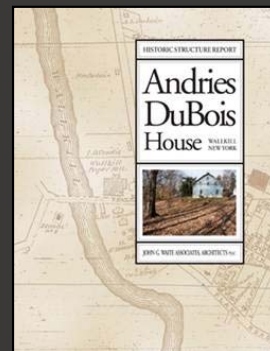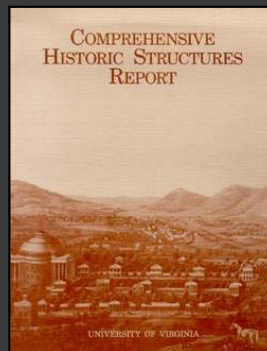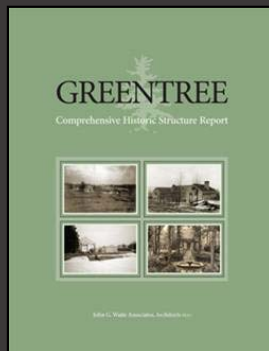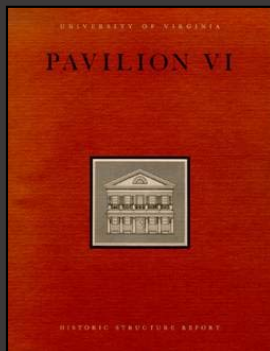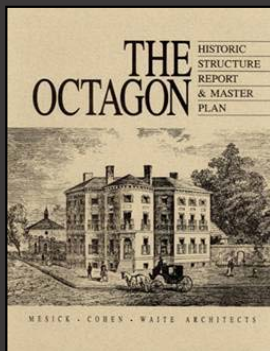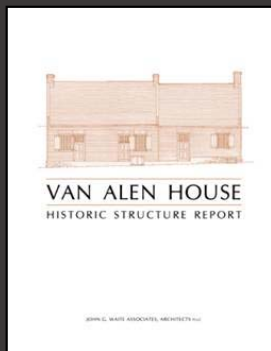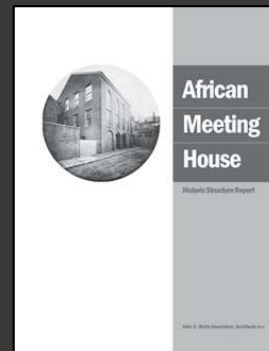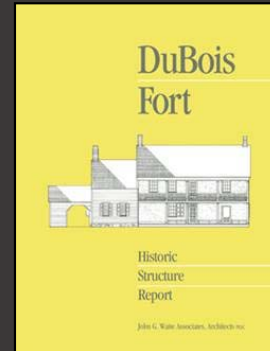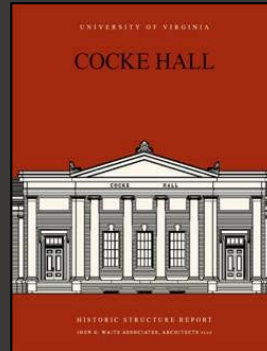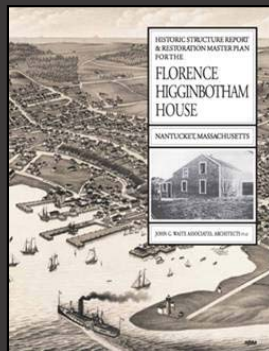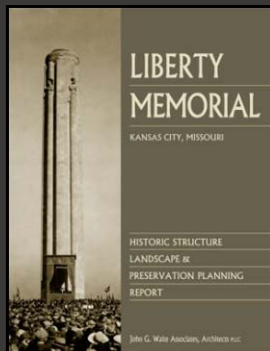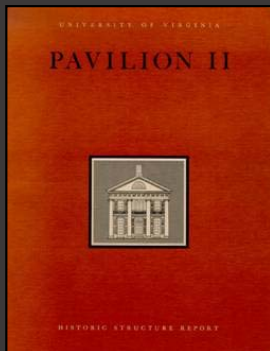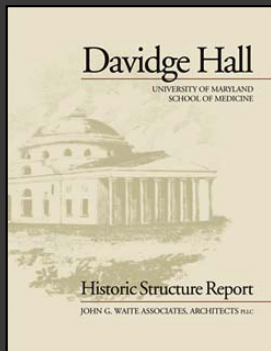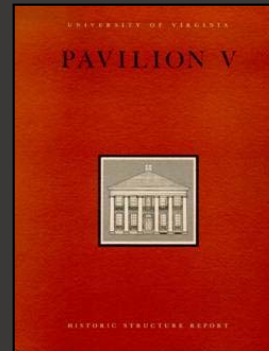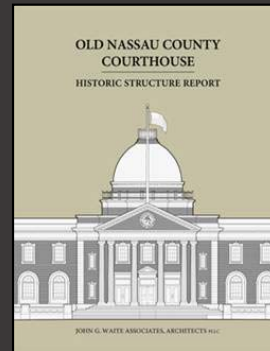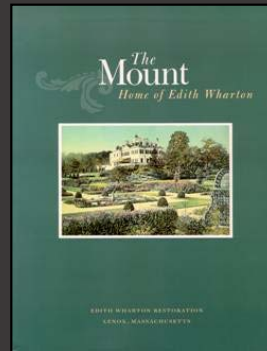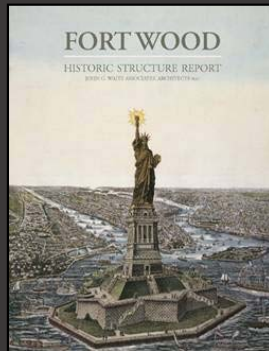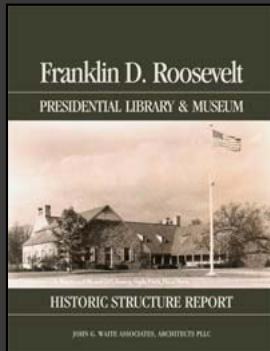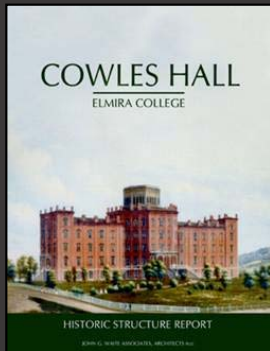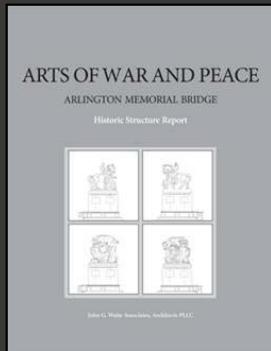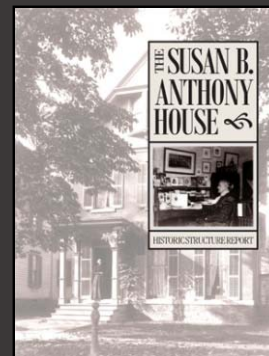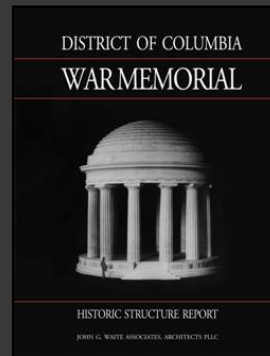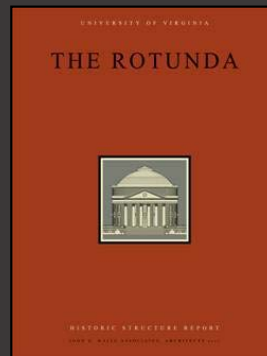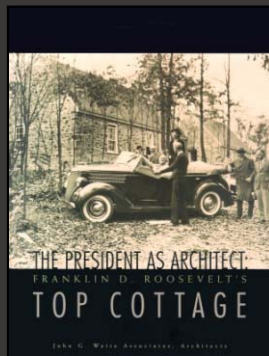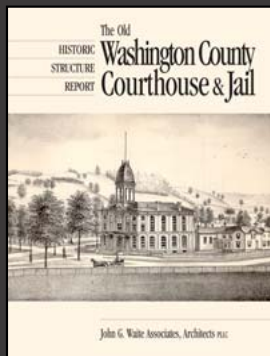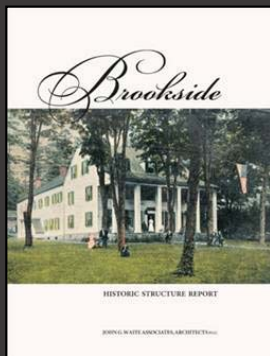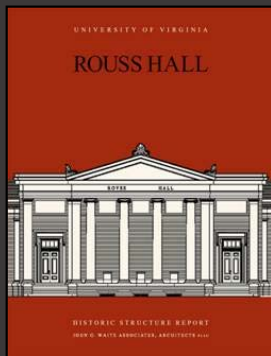





**JULIETTE GORDON LOW, JANE DEETER RIPPIN, AND LOU HENRY HOOVER IN GIRL SCOUT UNIFORM, 1926**







LILA CHILTON THOMAS, GENEVIEVE GARVAN BRADY, AND EDITHA MACY LEWIS, WORLD CONFERENCE, 1926






**INISFADA (GOLD COAST ESTATE OF MR. AND MRS. NICHOLAS F. BRADY) ROSLYN, NY, 1920**



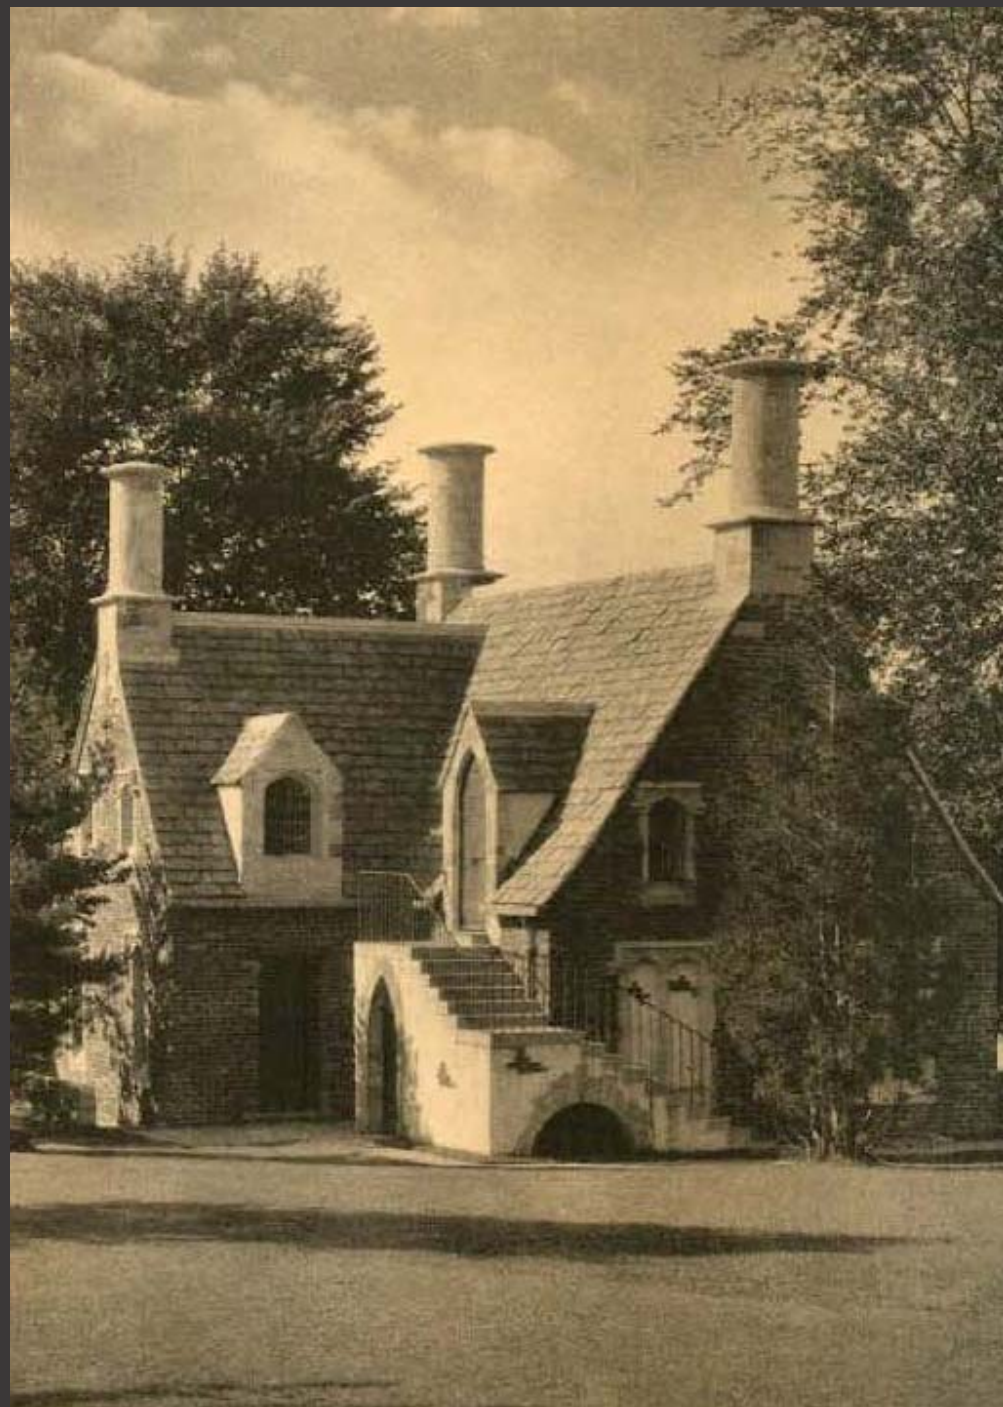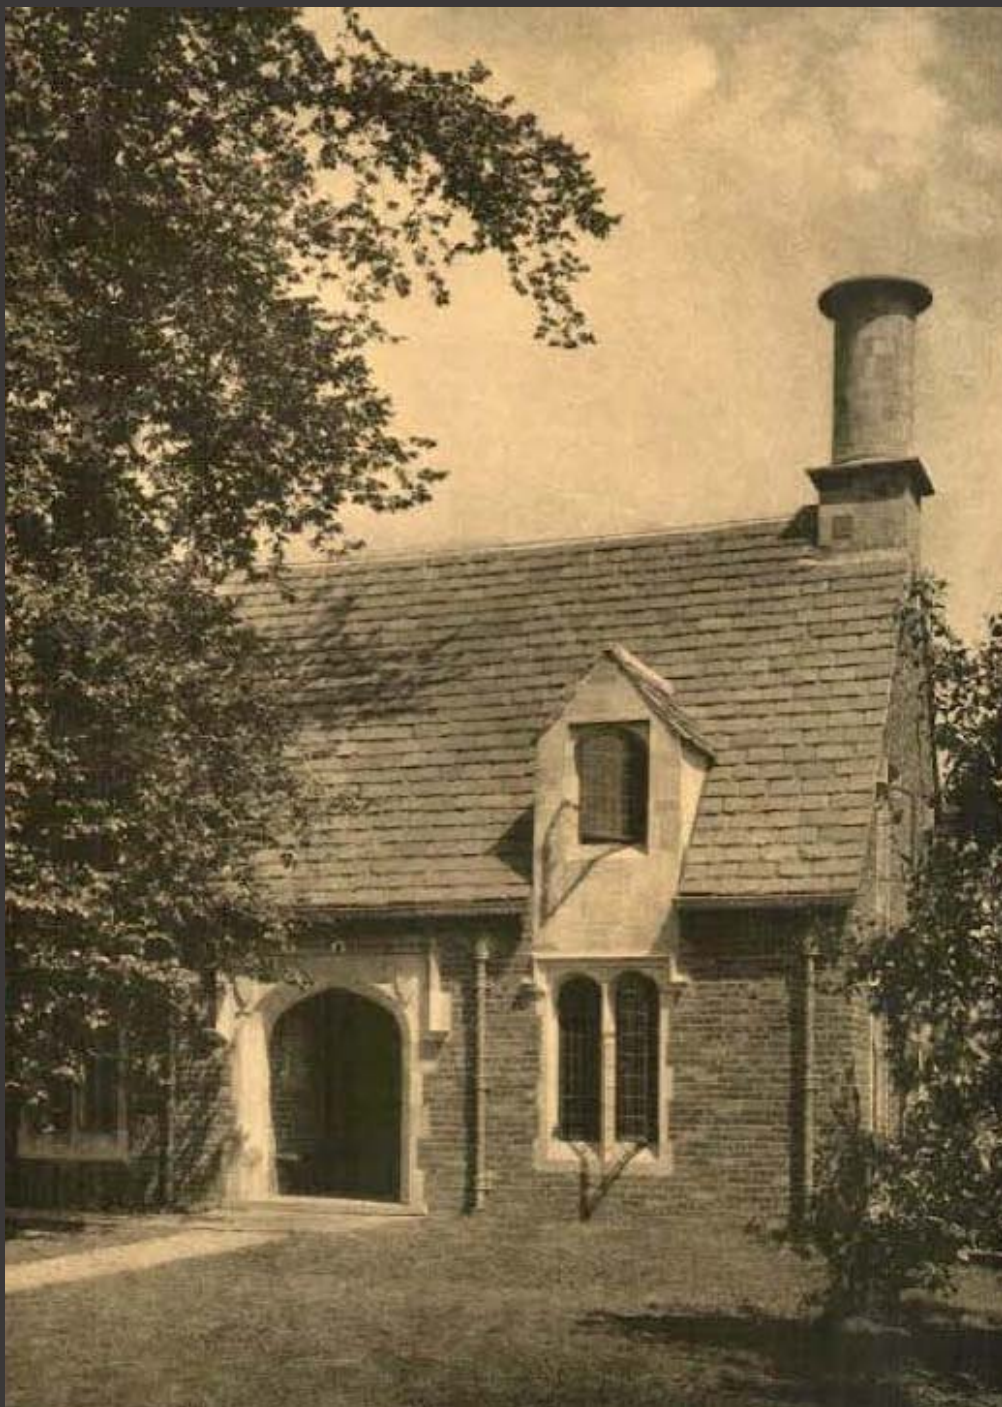

GATEHOUSE AT INISFADA, JAMES Y. RIPPIN, ROSLYN, NY, 1920



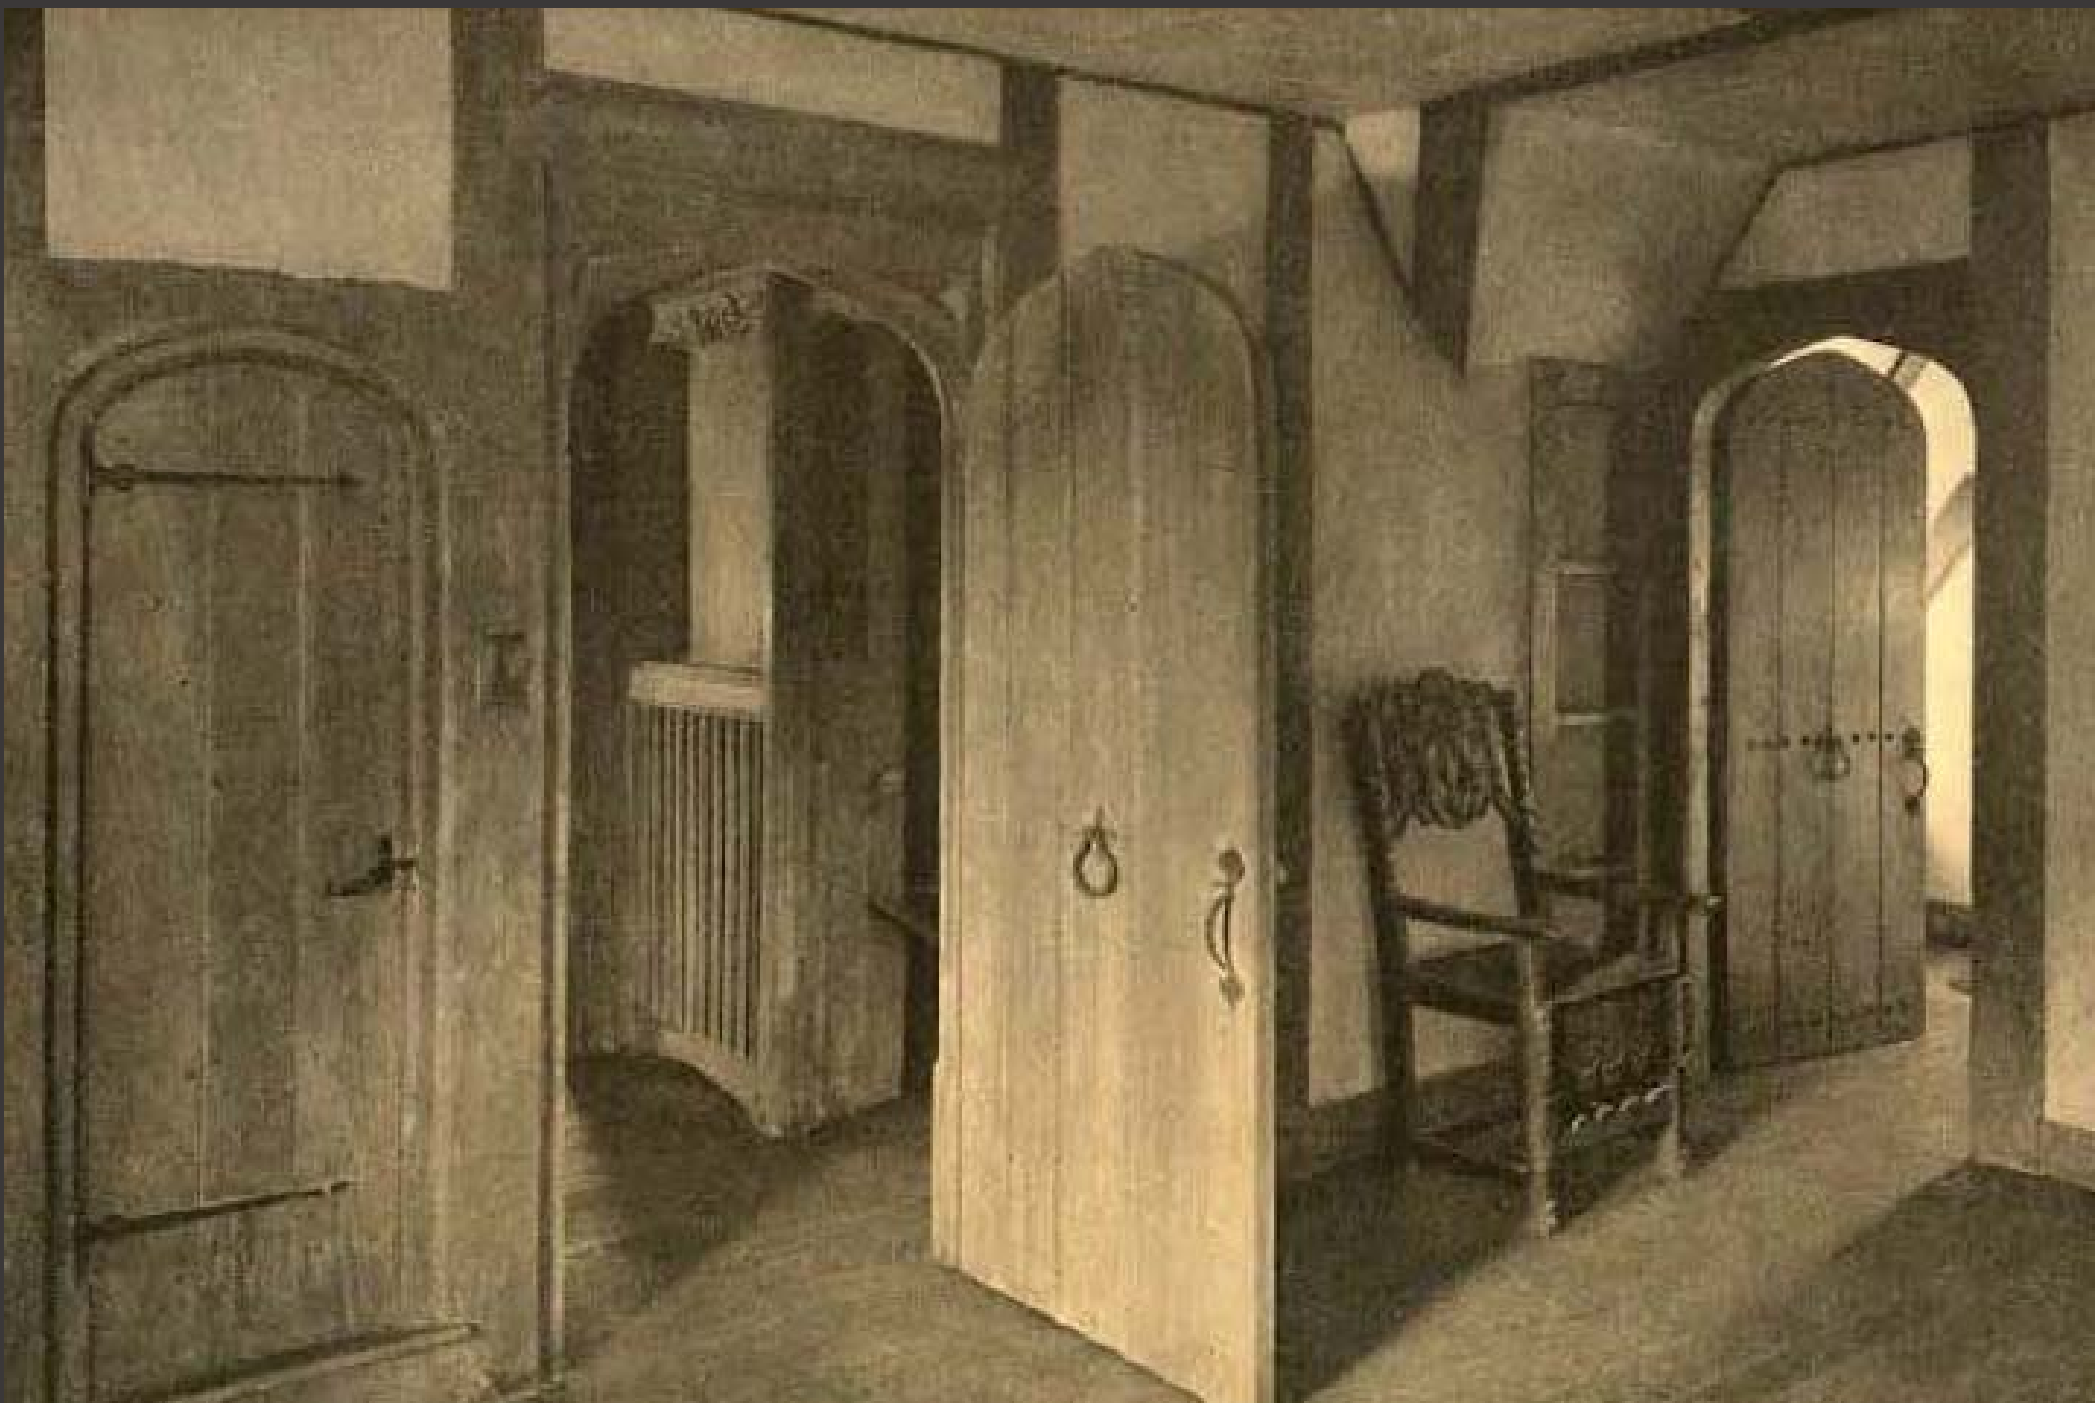


GATEHOUSE AT INISFADA, JAMES Y. RIPPIN, ROSLYN, NY, 1920





**INNISFREE, THE FIRST BUILDING AT CAMP ANDREE, JAMES Y. RIPPIN, BRIARCLIFF MANOR, 1921**



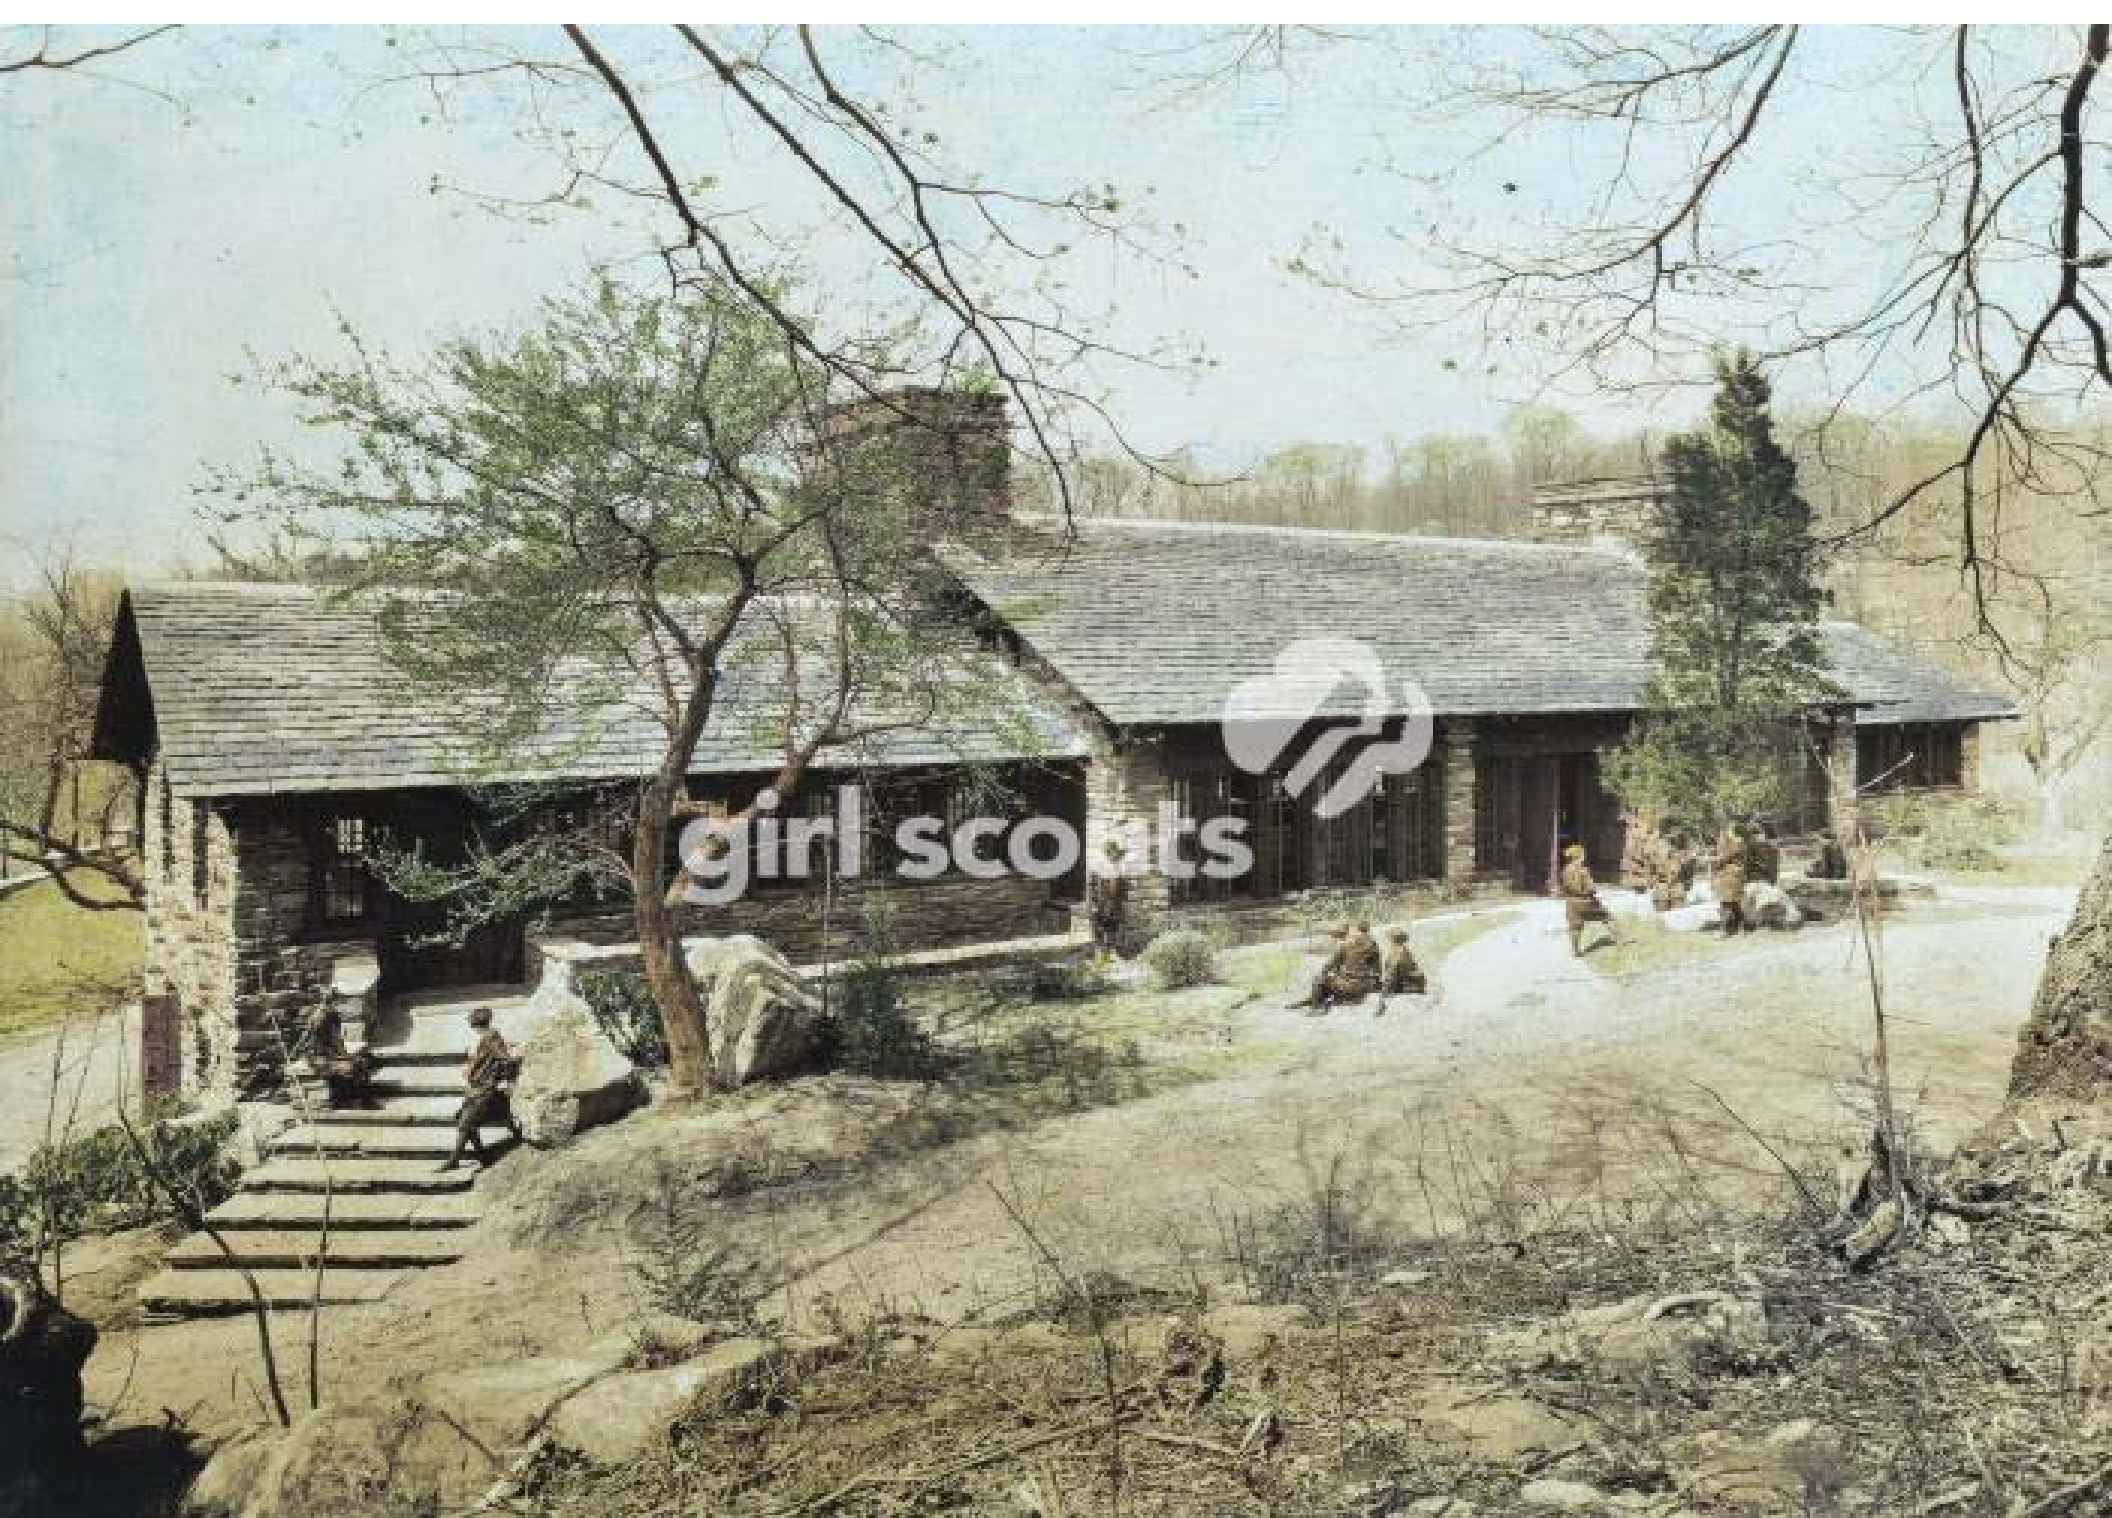

GREAT HALL, CAMP EDITH MACY, JAMES Y. RIPPIN, BRIARCLIFF MANOR, 1926



**RAPIDAN CAMP, PRESIDENT AND MRS. HOOVER'S RETREAT, JAMES Y. RIPPIN, MADISON CO., VIRGINIA, 1929-32**





**RAPIDAN CAMP, PRESIDENT AND MRS. HOOVER'S RETREAT, JAMES Y. RIPPIN, MADISON CO., VIRGINIA, 1929-32**






**PRESIDENT'S CABIN AT RAPIDAN CAMP, NATIONAL HISTORIC LANDMARK AT SHENANDOAH NATIONAL PARK**





girl scouts

EDITH MACY GREAT HALL, 1926

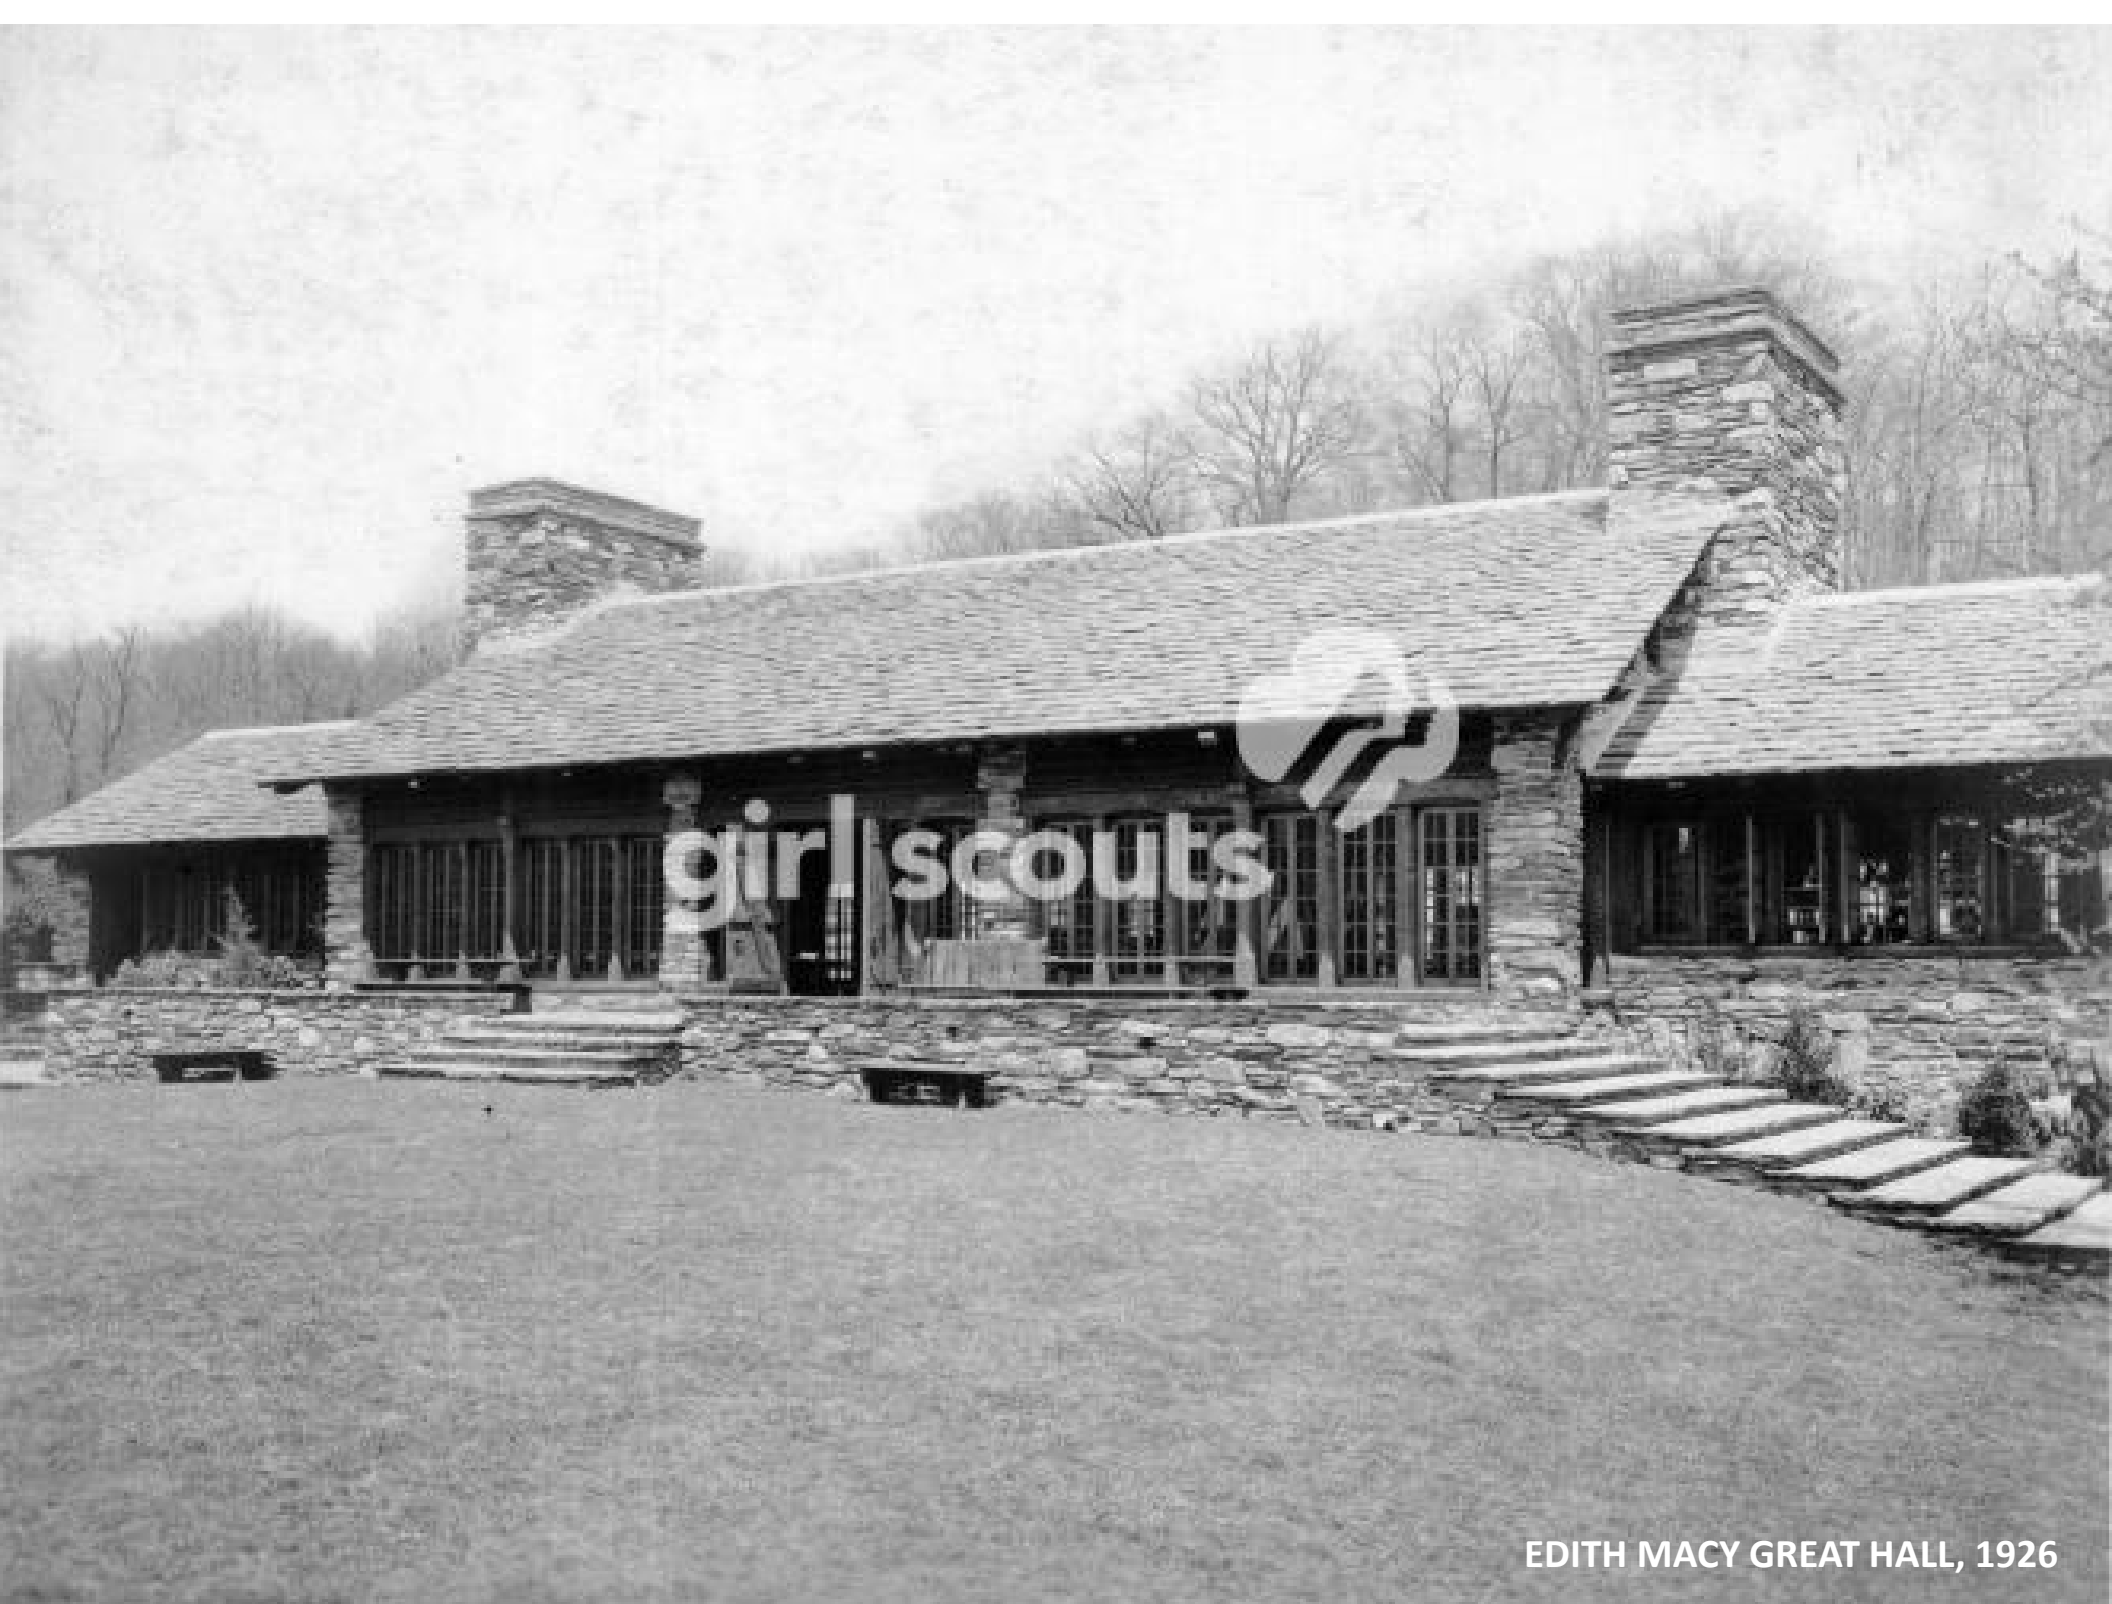

EDITH MACY GREAT HALL, 1926





EDITH MACY GREAT HALL, 1926



girl scouts

EDITH MACY GREAT HALL INTERIOR, 1926






EDITH MACY GREAT HALL INTERIOR, 1926



EDITH MACY GREAT HALL INTERIORS, 1926



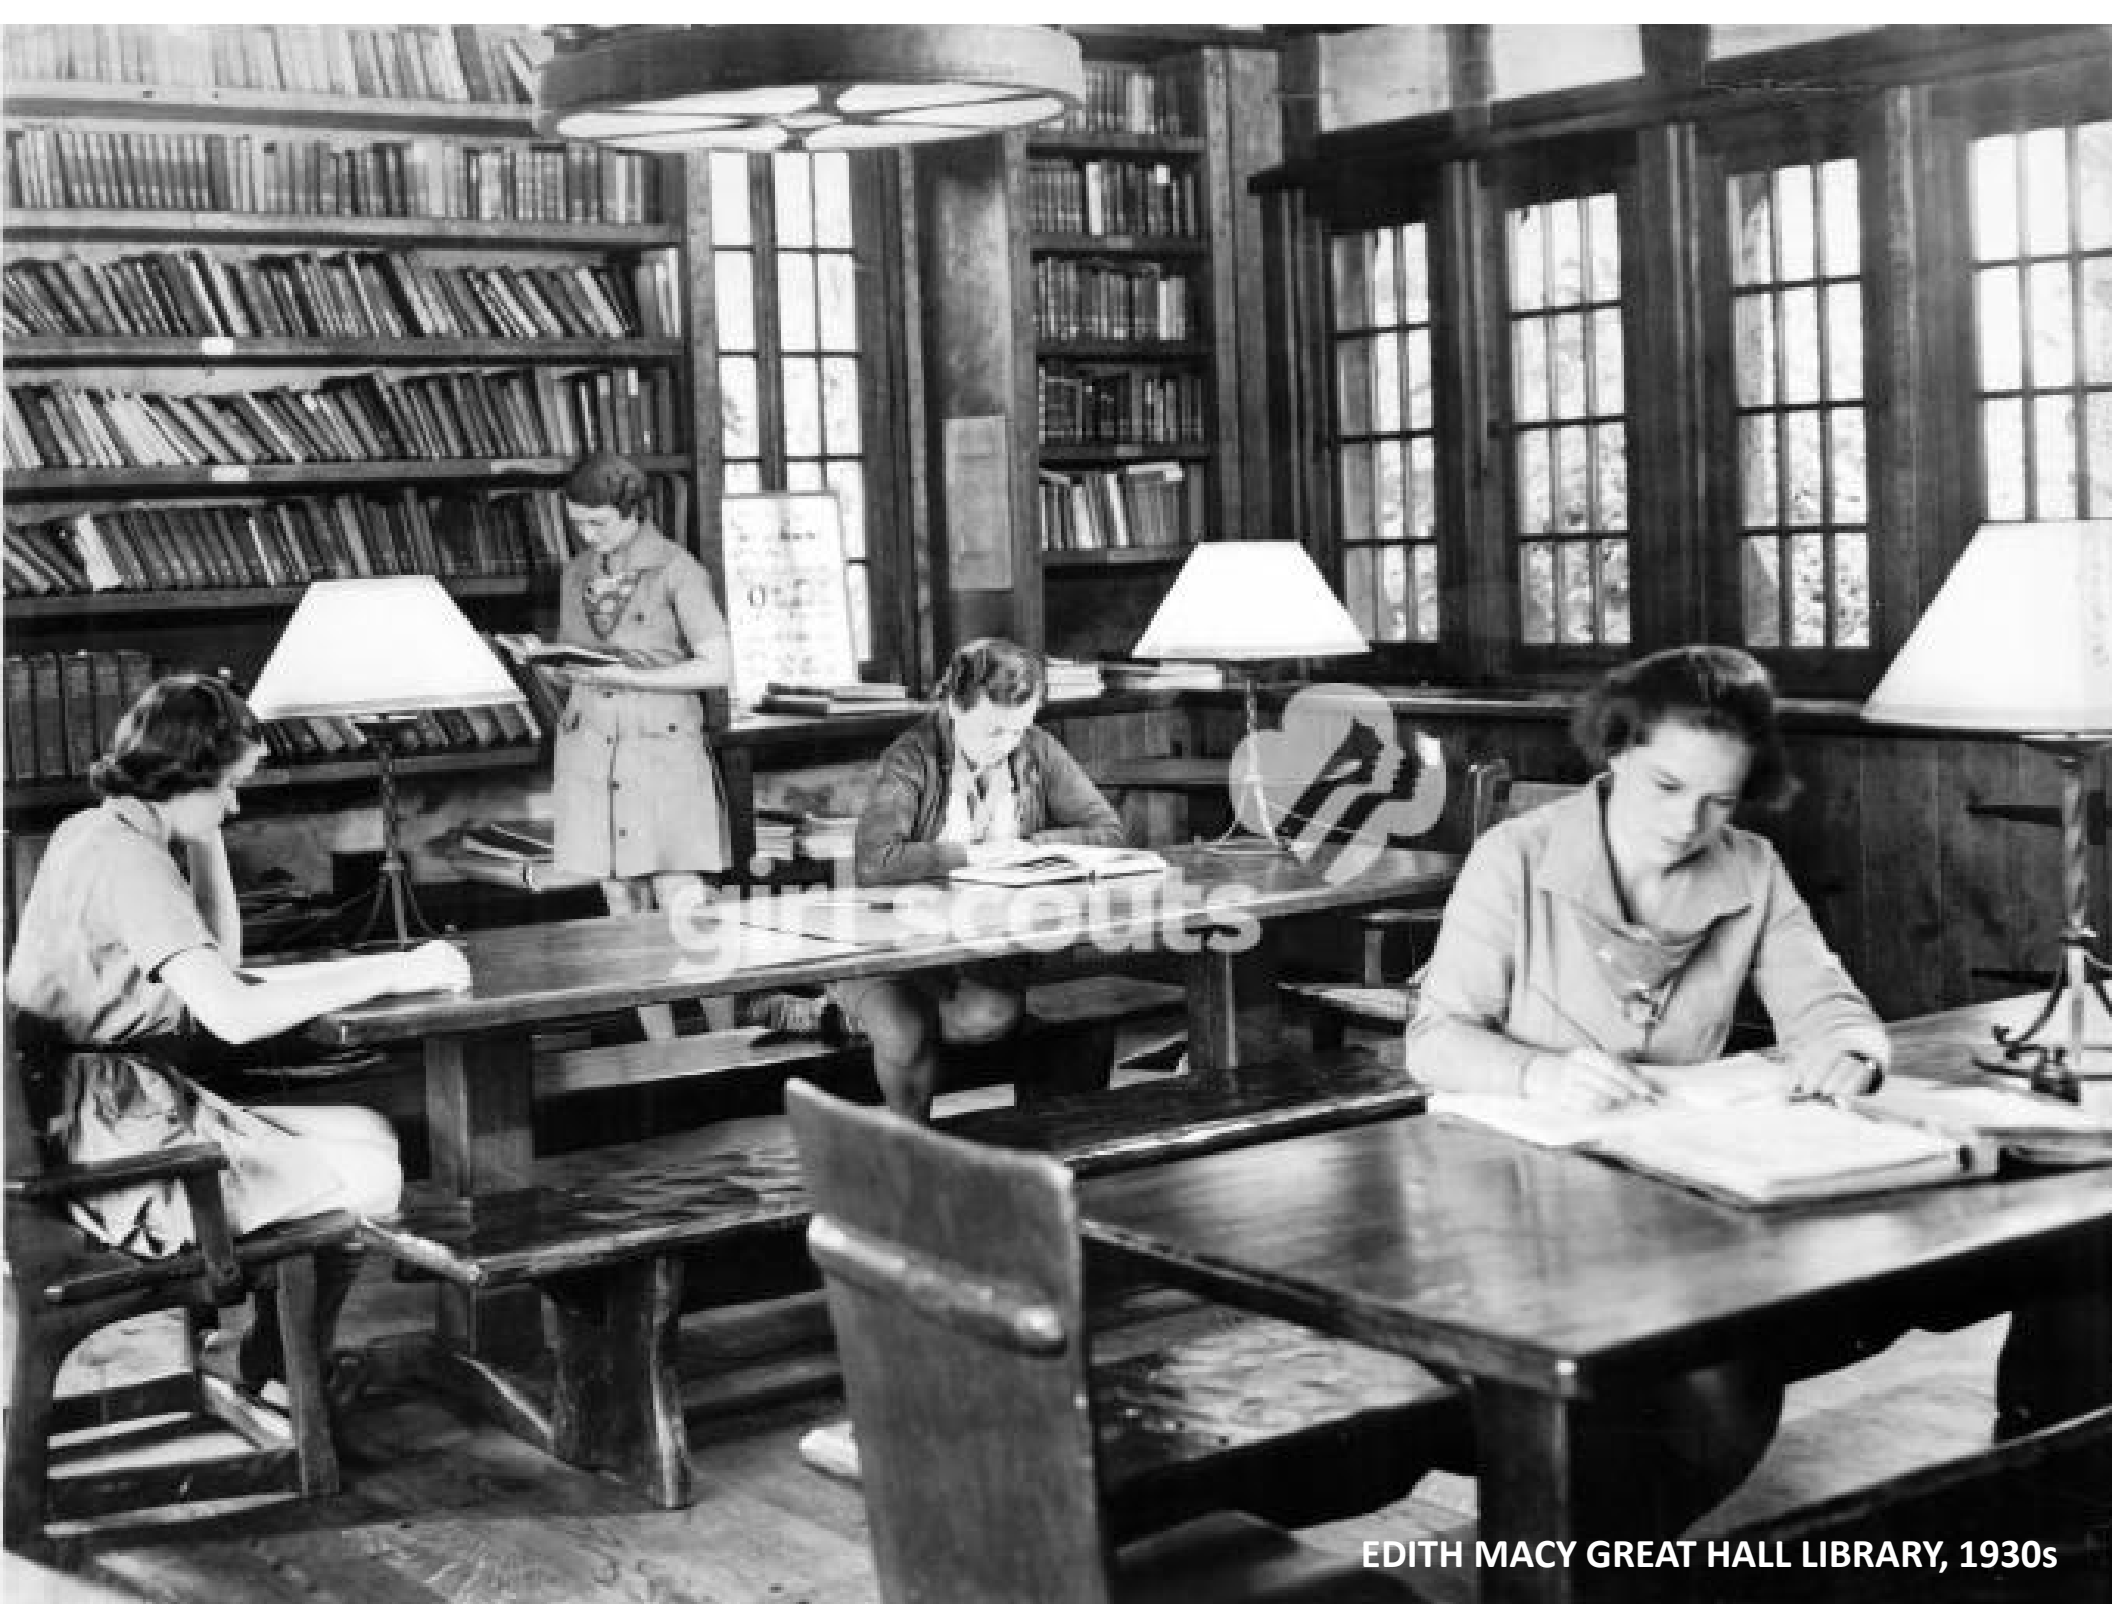

EDITH MACY GREAT HALL LIBRARY, 1930s









JANE DEETER RIPPIN, 1951







EDITH MACY GREAT HALL, 1980s





EDITH MACY GREAT HALL, 2023



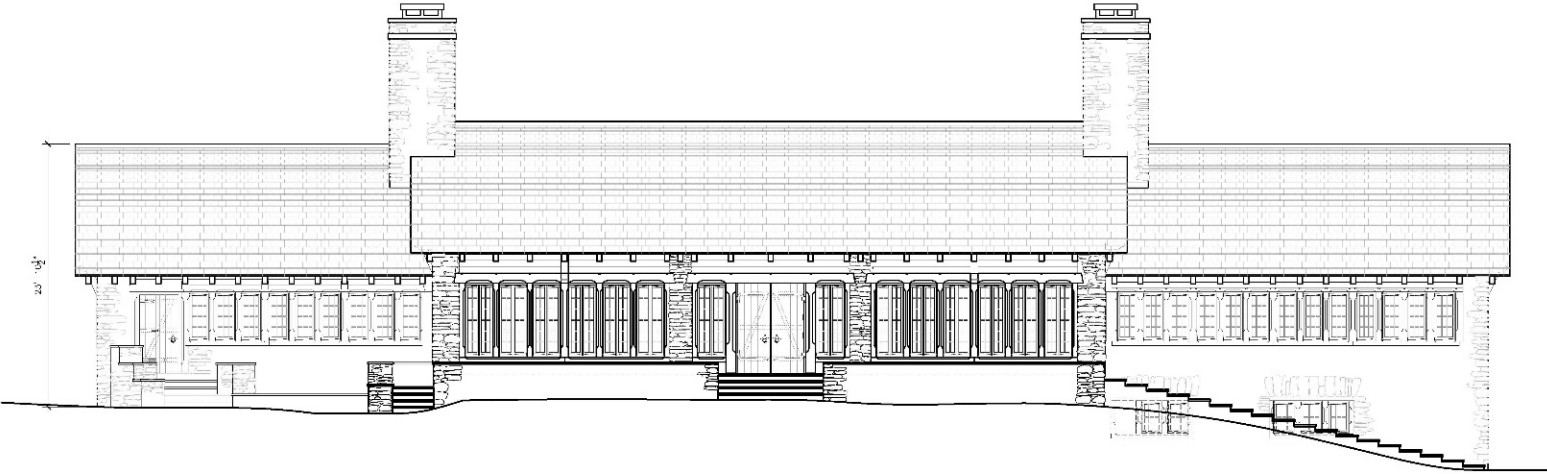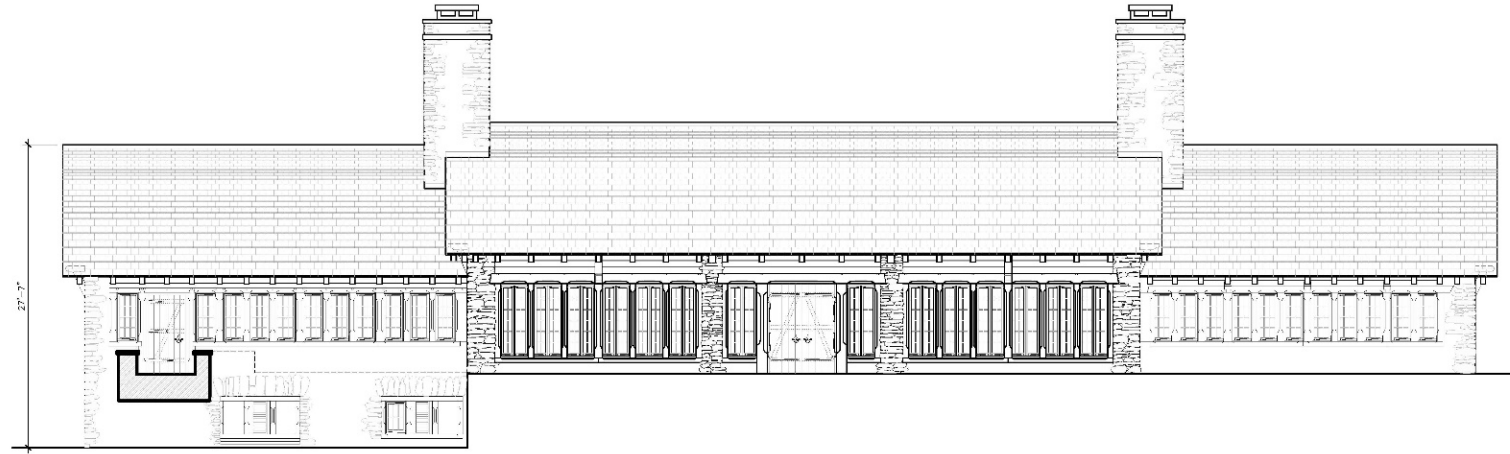

1 EAST ELEVATION  
A200  
SCALE 3/16" = 1'-0"

2 WEST ELEVATION  
A200  
SCALE 3/16" = 1'-0"

DRAFT

|             |            |
|-------------|------------|
| DATE        | AS NOTED   |
| PROJECT NO. | 2022-717   |
| FILE NO.    | PC         |
| DATE        | 2/22/20/20 |
| REVIEW      |            |

THE GREAT HALL  
EDITH MACY CENTER  
GIRL SCOUTS OF THE USA  
590 Chappaque Rd. Briarcliff Manor, NY 10510

**Architects**  
John C. Wane Associates P.C.  
64 F. John Street, Suite 402  
New York, NY 10038  
918-493-3444 ext. 212  
www.jcwanearch.com

EAST AND WEST  
ELEVATIONS



A200

A200

1 SOUTH ELEVATION  
TOTAL 3'10" - 3'7"



2 NORTH ELEVATION  
TOTAL 3'10" - 3'7"

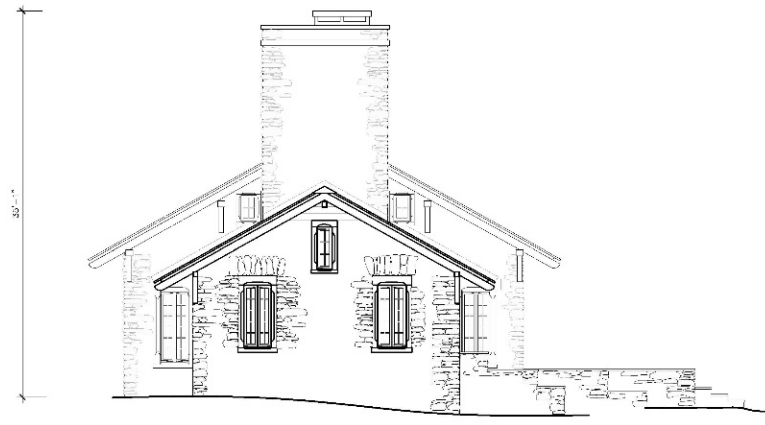 

DRAFT

|             |            |
|-------------|------------|
| DATE        | AS NOTED   |
| PROJECT NO. | 2022-717   |
| FILE NO.    | 01         |
| DATE        | 2022/09/20 |
| REVISION    |            |

THE GREAT HALL  
EDITH MACY CENTER  
GIRL SCOUTS OF THE USA  
590 Chappaque Rd. Briarcliff Manor, NY 10510


John C. Wale Architects  
134 Broadway, 2nd Floor  
New York, NY 10038  
914-493-3444  
www.jcwalearch.com

SOUTH AND NORTH  
ELEVATIONS

A201

A201



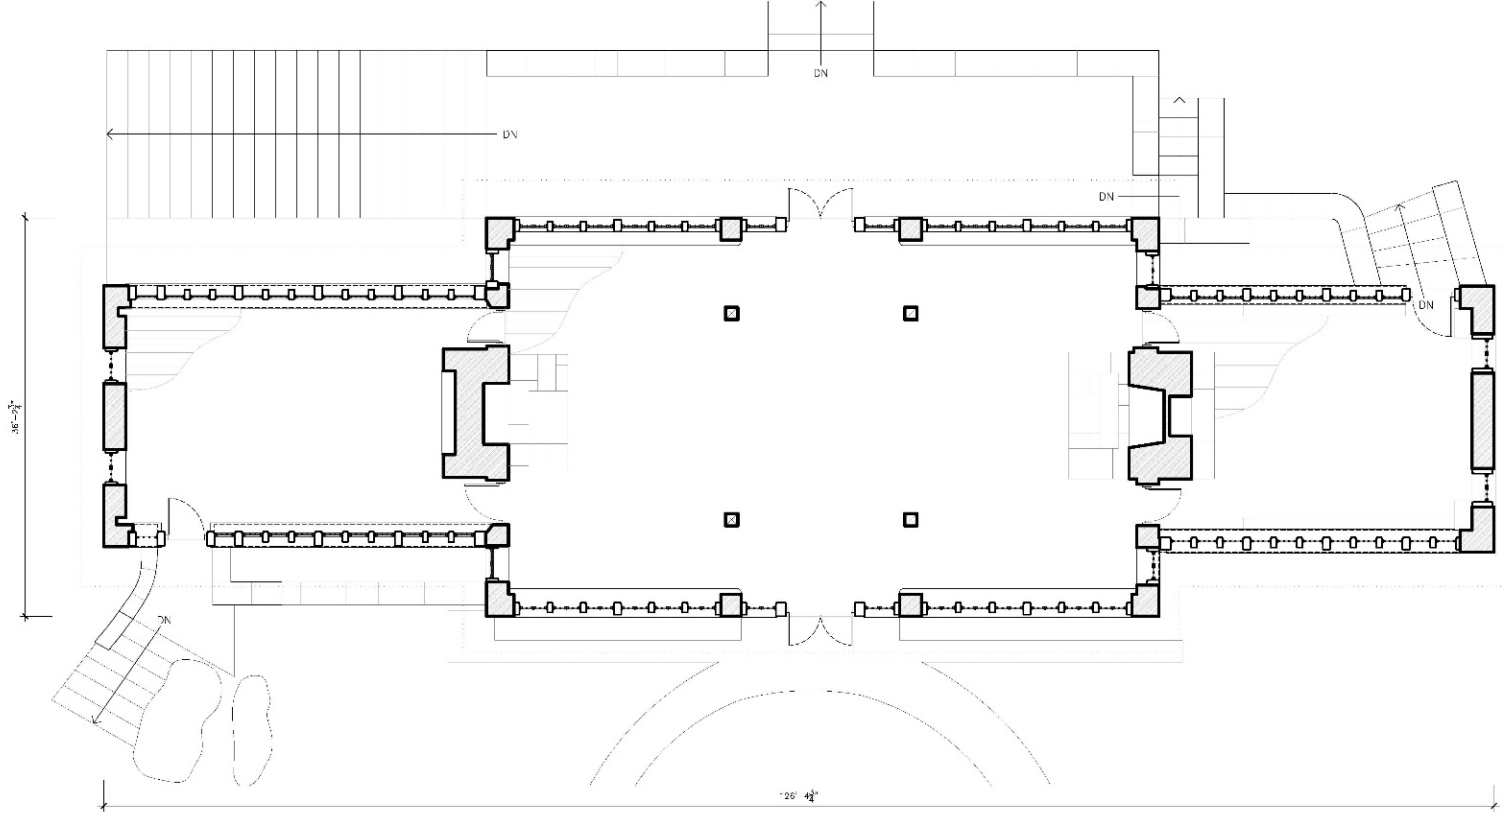

DRAFT

A101

THE GREAT HALL  
EDITH MACY CENTER  
GIRL SCOUTS OF THE USA  
590 Chappaque Rd. Briarcliff Manor, NY 10510

**Architects**  
John C. Wente Associates P.C.  
134 Broadway, 15th Floor  
New York, NY 10038  
212.691.1000  
www.jcwente.com

FIRST FLOOR PLAN

A101





EDITH MACY GREAT HALL, 2023





EDITH MACY GREAT HALL, 2023





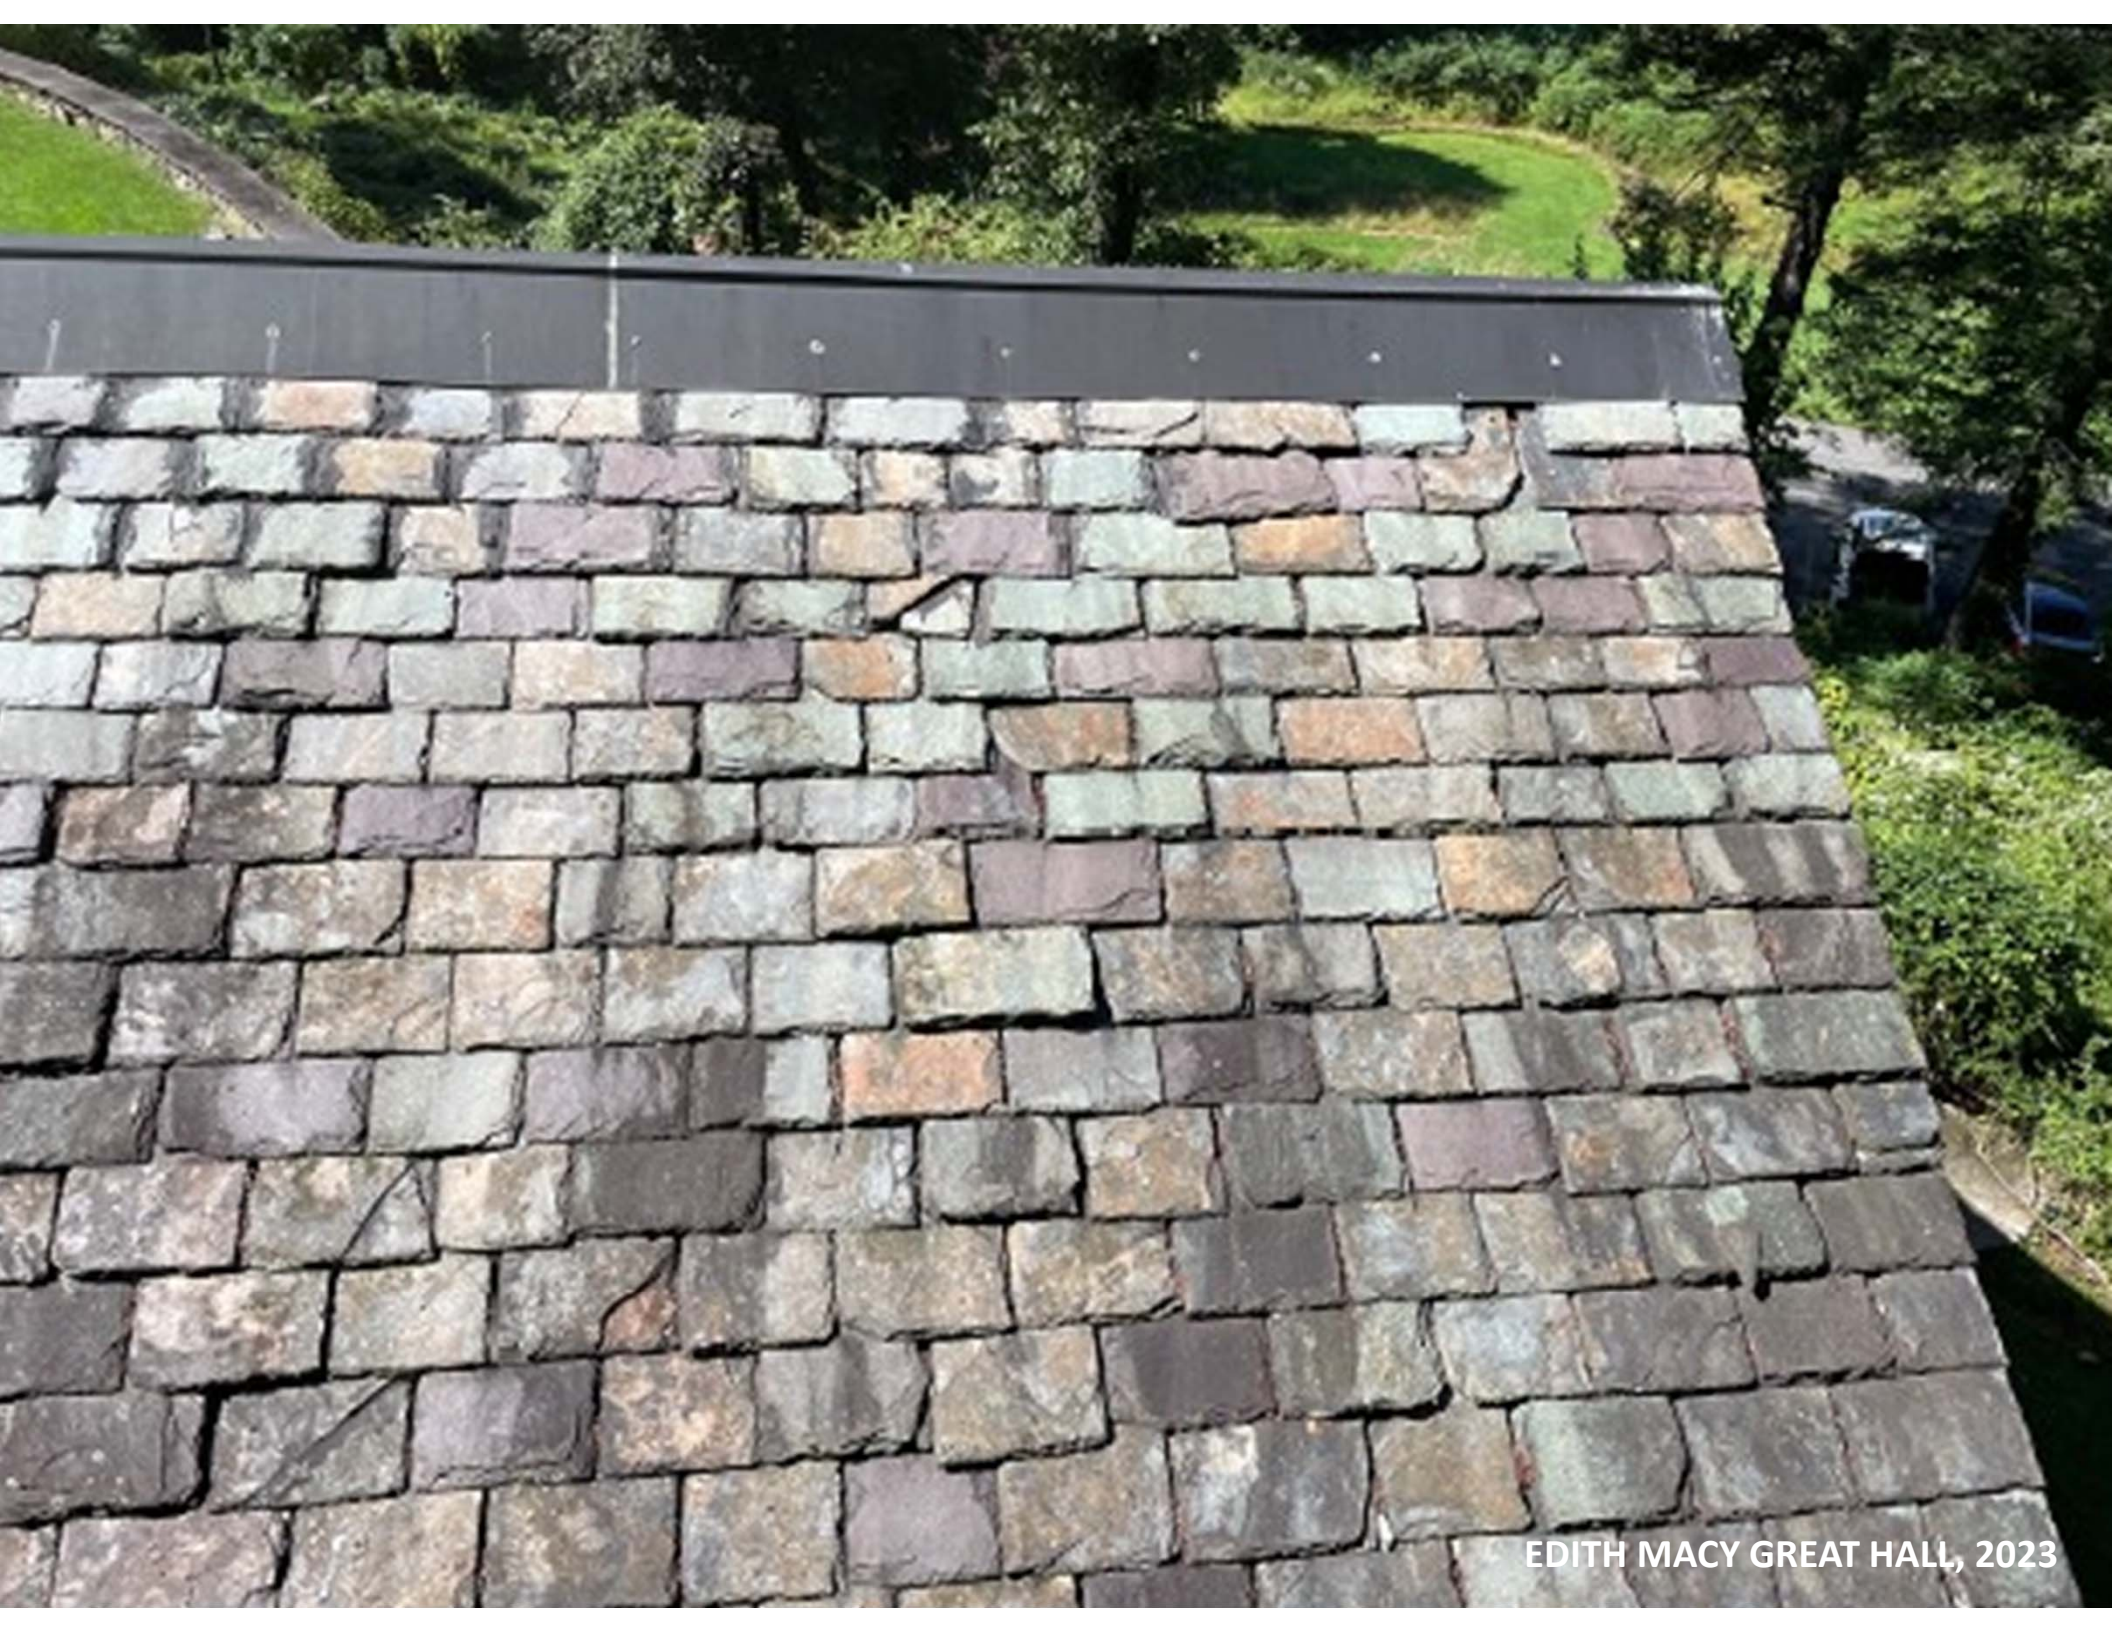

EDITH MACY GREAT HALL, 2023









EDITH MACY GREAT HALL, 2023





EDITH MACY GREAT HALL, 2023





EDITH MACY GREAT HALL, 2023





EDITH MACY GREAT HALL, 2023





EDITH MACY GREAT HALL, 2023






EDITH MACY GREAT HALL, 2023






EDITH MACY GREAT HALL, 2023



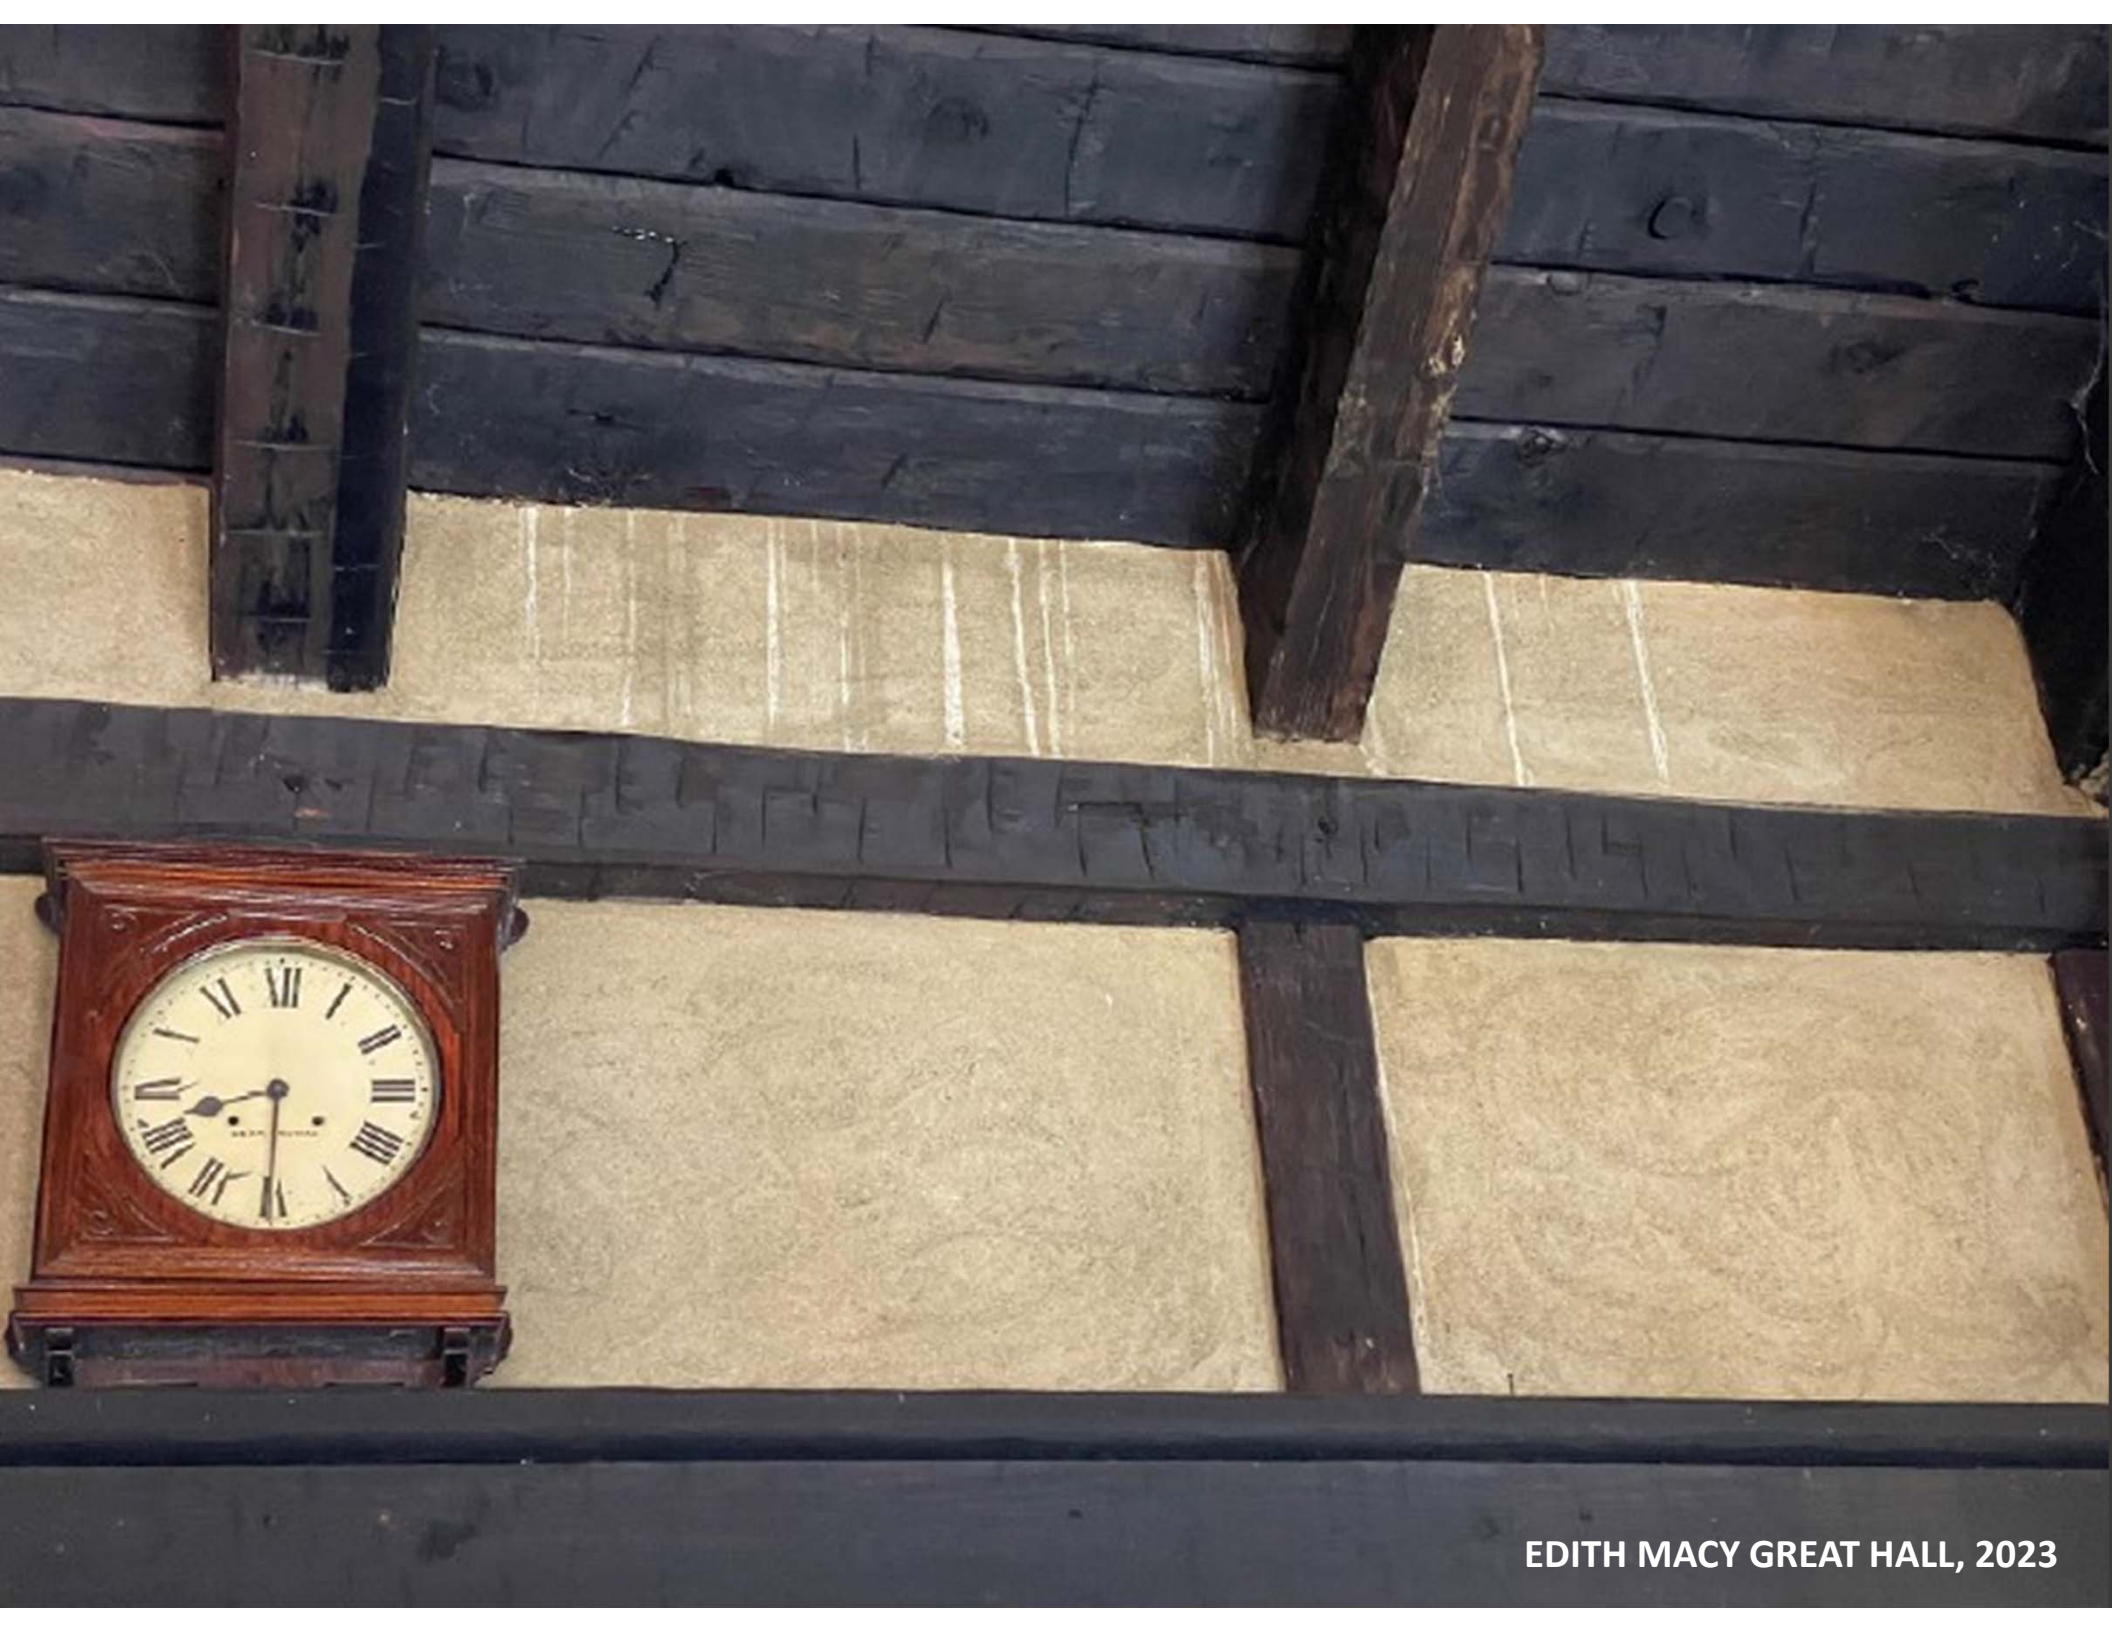

EDITH MACY GREAT HALL, 2023



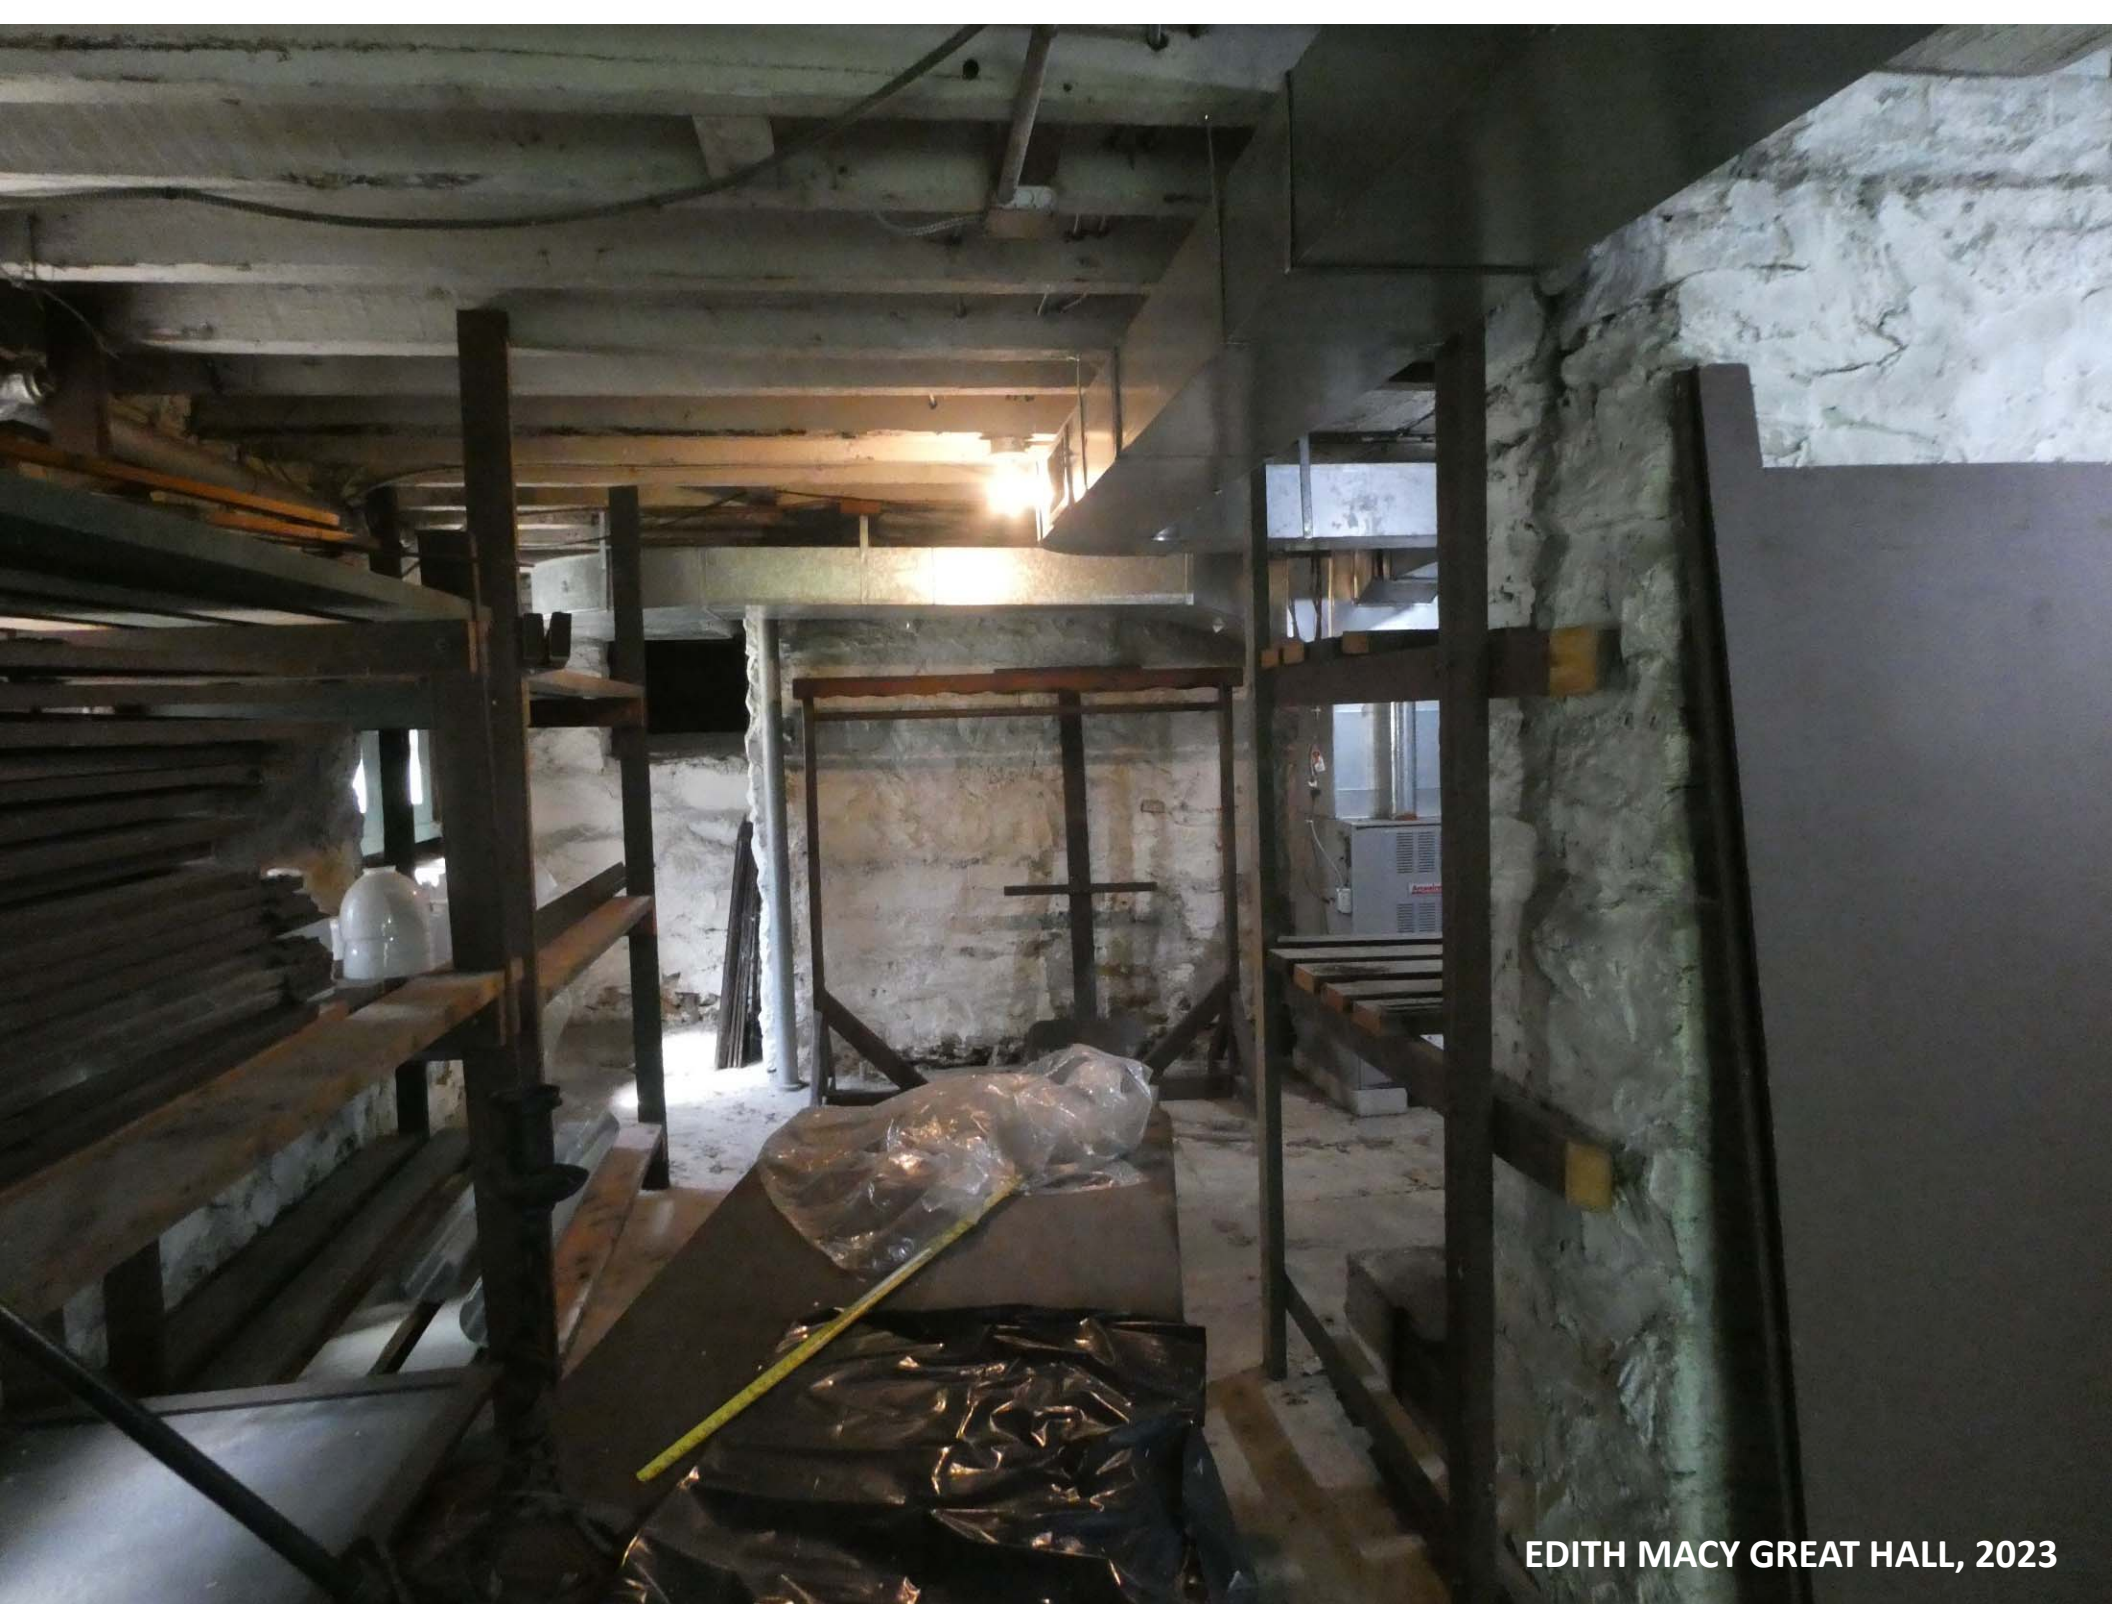

EDITH MACY GREAT HALL, 2023



# Girl Scouts of the USA

## Edith Macy Great Hall

April 4, 2024



JOHN G. WAITE ASSOCIATES, ARCHITECTS